

MONUMENT RECORD
State of Indiana - County of Monroe

Section: 31

Township: 07 North

Range: 01 West

Corner ID: ClCrC-25

Monument Description & Remarks: 1/2" Rebar and 5/8" Rebar 1" below ground.


Survey Sign 4.5ft above ground at point B

References On File: Lee Utt survey, Rick Watson (1988), on file in Surveyor Office

Bernard A. Guerrettaz survey, Carl Richard Payne (2013), on file in Recorder Office cabinet D envelope 123

RECOVERY TIE DRAWING


Field Book 46 Page No. 68

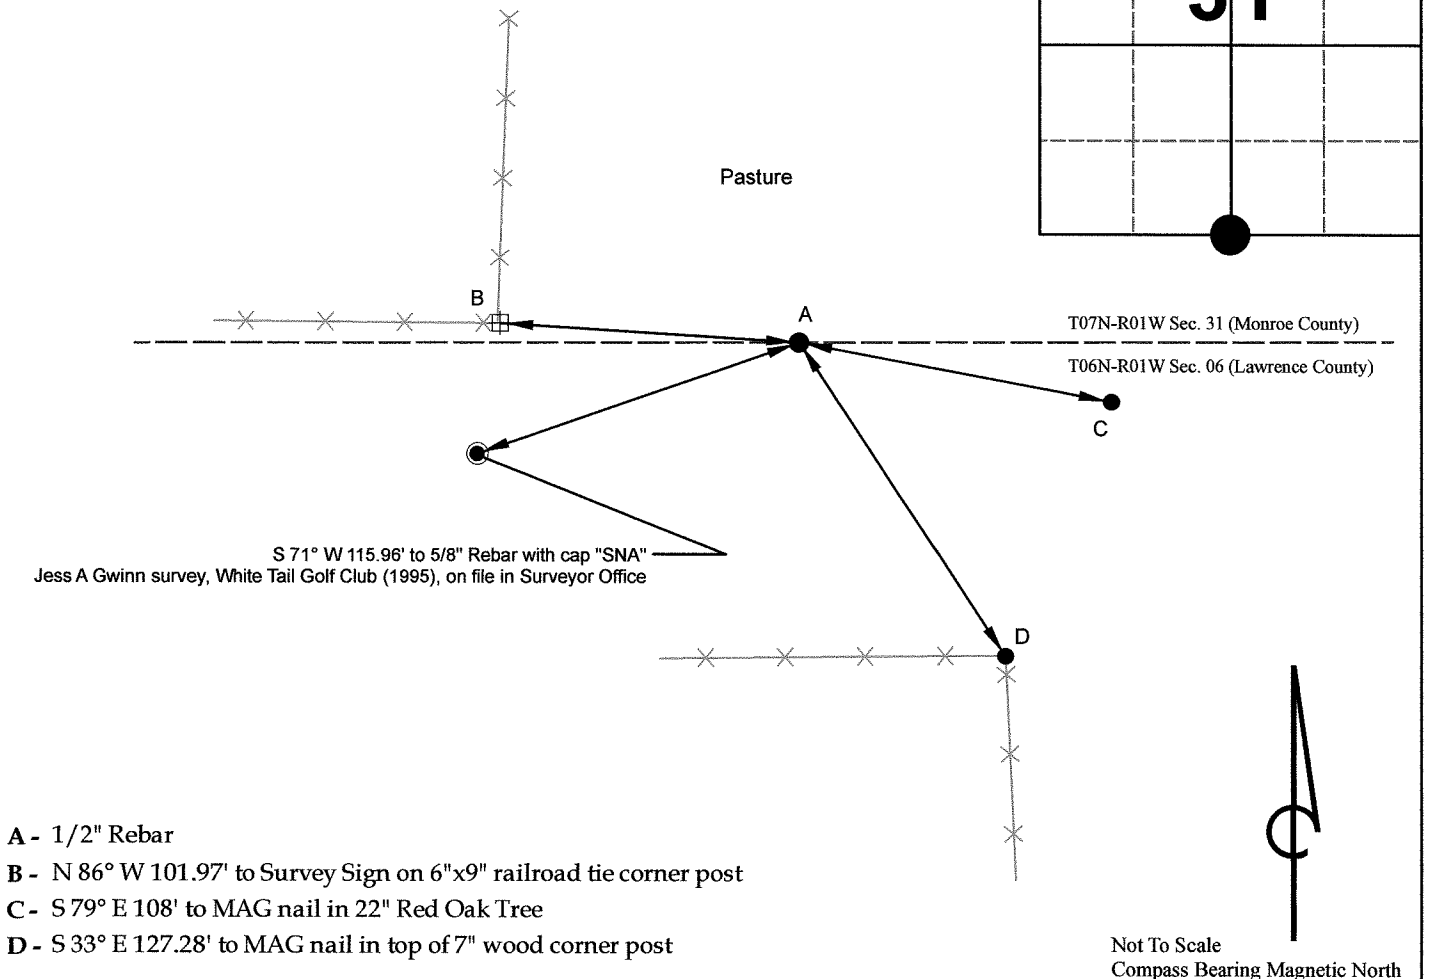

I, Kevin P. Enright, Monroe County Surveyor, hereby certify that this document was prepared under my direction in accordance with the provisions of section 36-2-12-11 of the Indiana Code; and the above data is given under my hand and seal this 14th day of May, 2013

Administered by the Monroe County Surveyor Review Board

5-21-2013

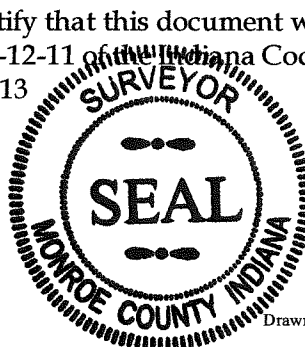

Drawn by: T.E.R. Entry date: May 15, 2013